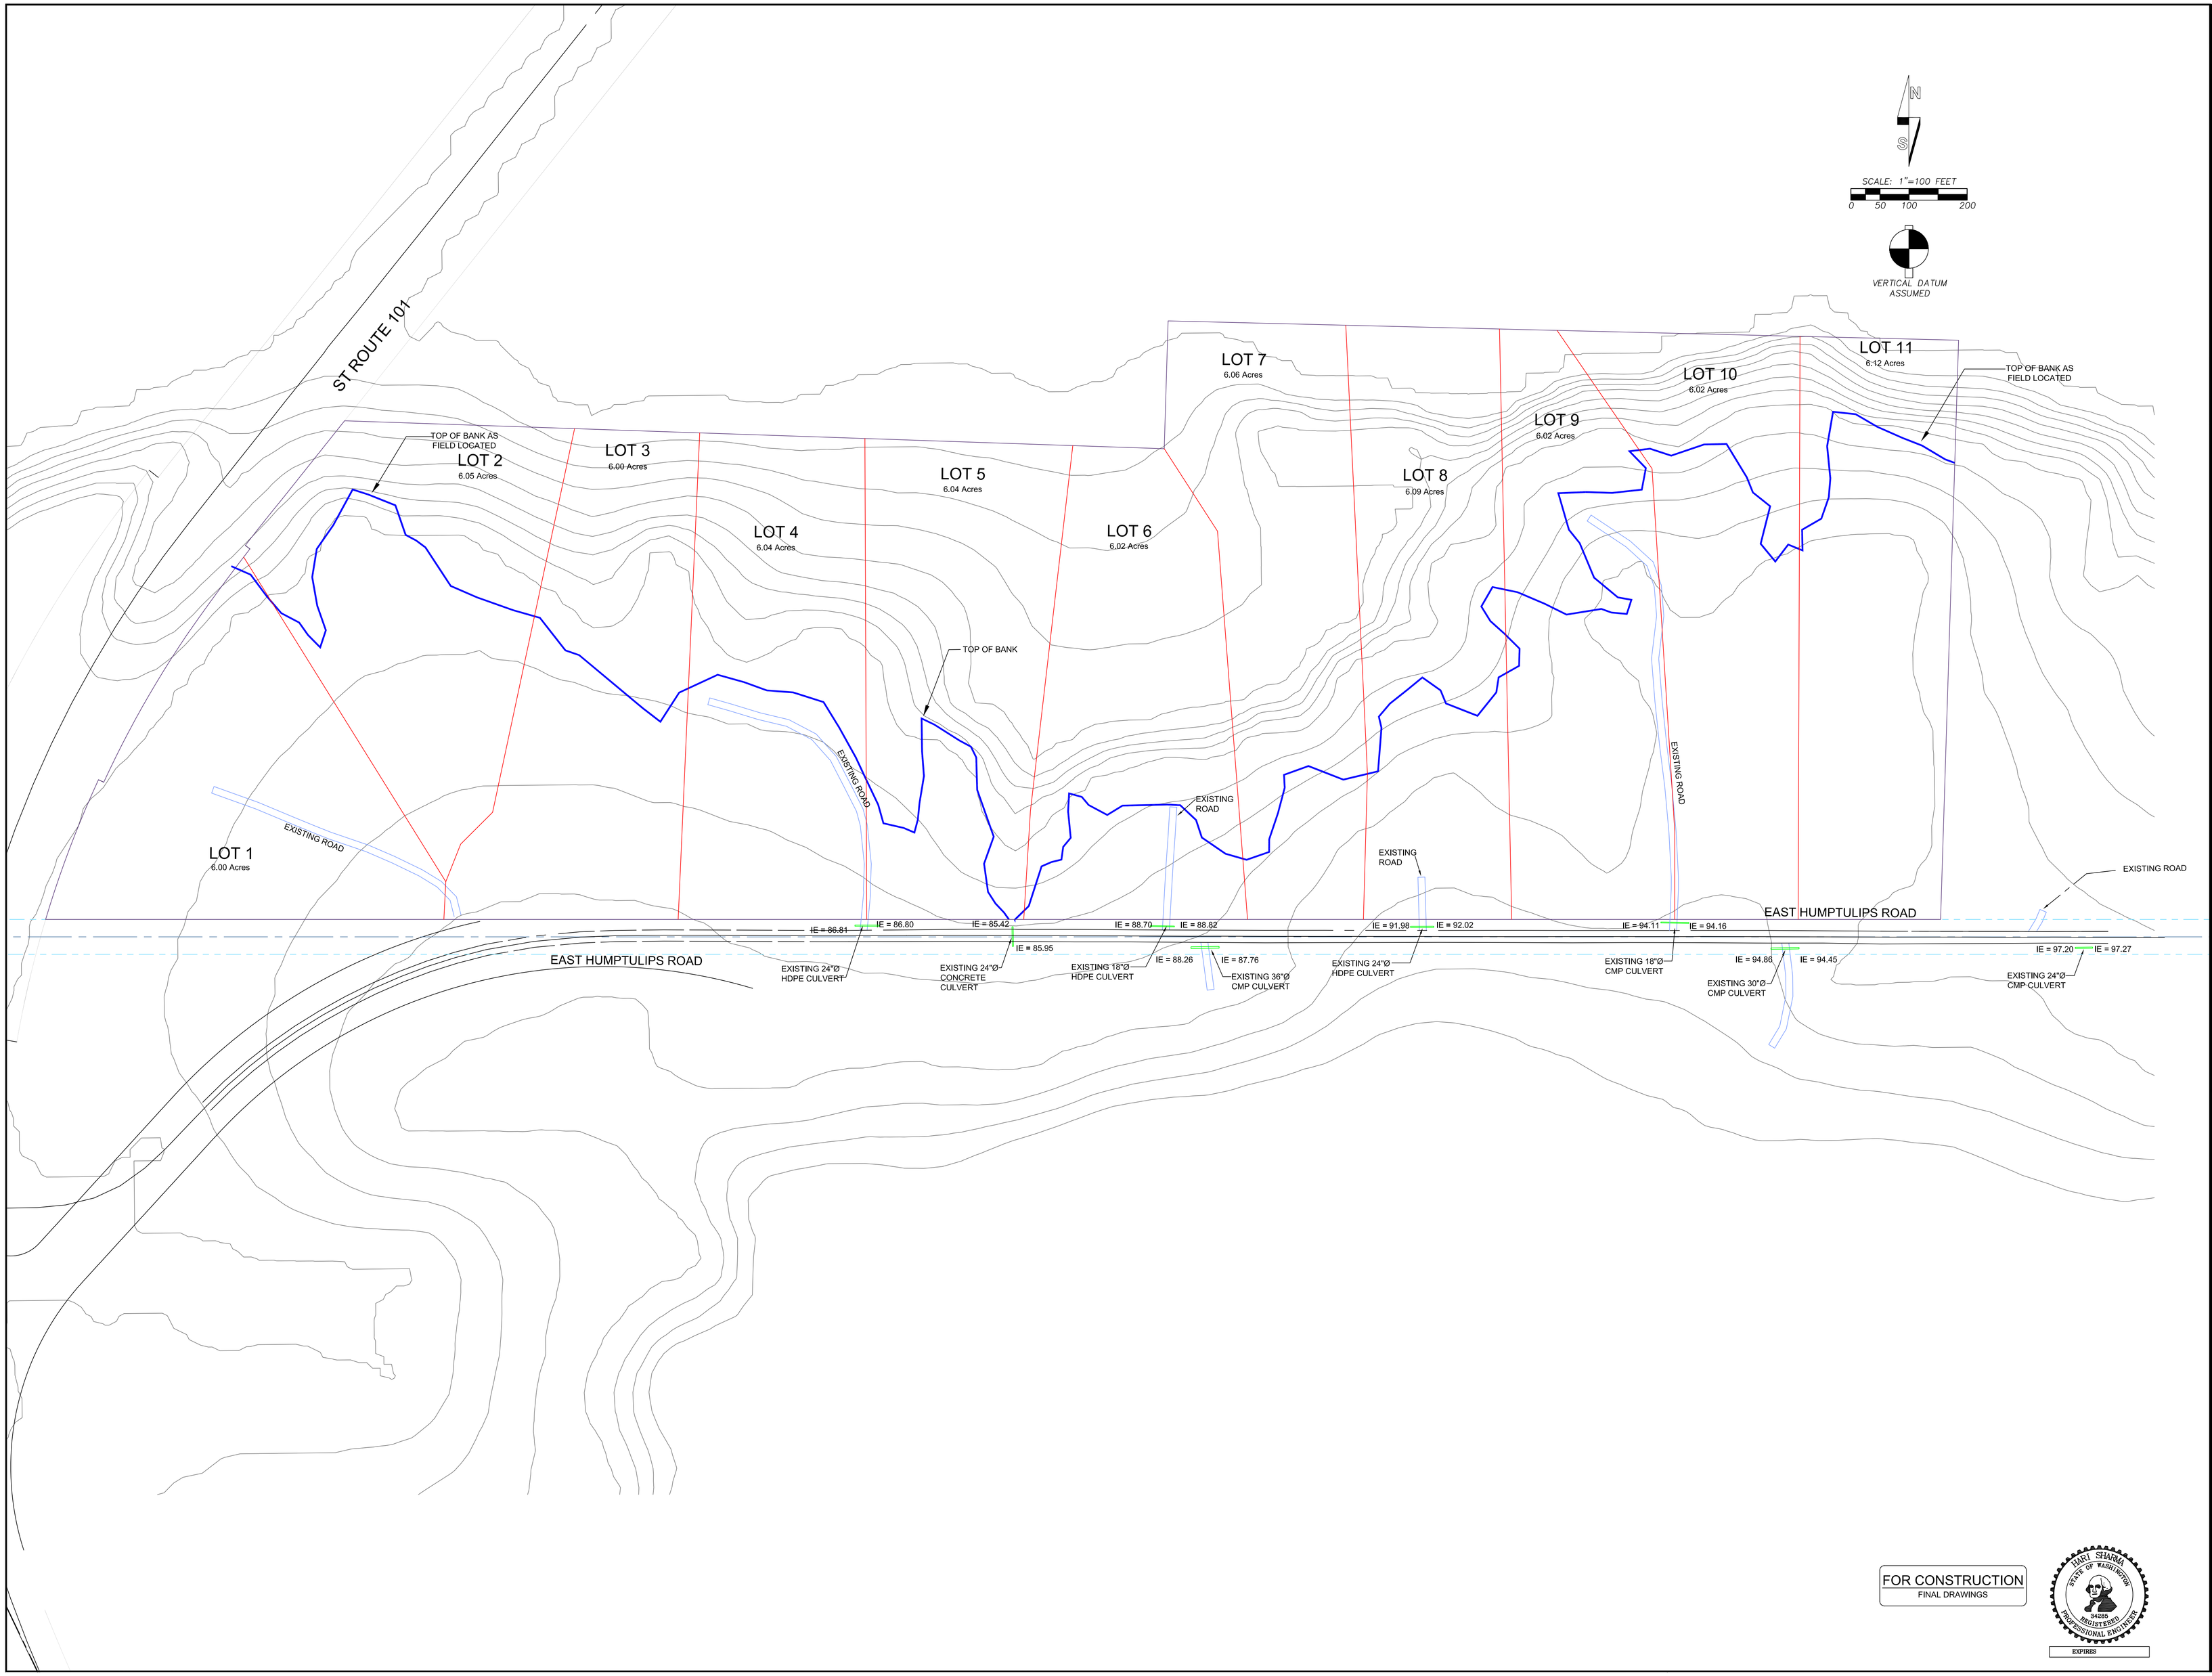

FOR CONSTRUCTION
FINAL DRAWINGS

HUY SHARIA
STATE OF WASHINGTON
34280
REGISTERED
PROFESSIONAL ENGINEER
EXPIRES

REVISIONS	BY	DATE

© THE PLANS SET FORTH ON THIS SHEET ARE AND SHALL REMAIN THE PROPERTY OF BERGLUND SCHMIDT & ASSOC., INC.

Existing Site
With Aerial Contours

Elk Meadows Development
Terrapoint Services
3033 Ingram Street
Hoquiam, WA 98550

BERGLUND, SCHMIDT & ASSOC., INC.
professional engineers and land surveyors
216 EAST FIRST STREET
ABERDEEN, WA. 98520
TEL.: (360)532-7630
FAX: (360)532-9682

JOB NO.	07.009
DATE	8/16/07
SCALE	1"= 100'
DESIGNED	HS
DRAWN	LS
CHECKED	HS
APPROVED	HS
DRAWING NUMBER	C-2
SHEET 2 OF 4	